

BUD. 15.3.A

Lista prętów STAL A II N OKRĘŻN - BOJARSKIEGO - PŁYTA FUNDAMENTOWA

Poz.	Szt.	Ø	Długość poj.	Długość całkowita	Masa
		[mm]	[m]	[m]	[kg]
1	1	12	mb	83.60	74.24
2	54	16	7.40	399.60	631.37
3	208	16	4.00	832.00	1314.56
4	110	12	10.00	1100.00	976.80
5	110	12	7.75	852.50	757.02
6	110	12	4.50	495.00	439.56
7	142	12	12.00	1704.00	1513.15
8	142	12	5.00	710.00	630.48

Poz.	Szt.	Ø	Długość poj.	Długość całkowita	Masa
		[mm]	[m]	[m]	[kg]
10	110	12	12.00	1320.00	1172.16
11	110	12	9.75	1072.50	952.38
12	142	12	9.00	1278.00	1134.86
13	142	12	8.00	1136.00	1008.77
14	504	12	1.31	660.24	586.29
9	300	12	1.64	492.00	437.88
16	500	8	1.94	970.00	383.15
17	128	16	2.24	286.70	452.99
18	16	12	1.20	19.20	17.09

SUMA 12 482.75 kg


PREFABRYKOWANE 1892.25

PROSTE 10590.50

Ø 8 383.15


Ø 12 8191.58

Ø 16 2398.92 kg

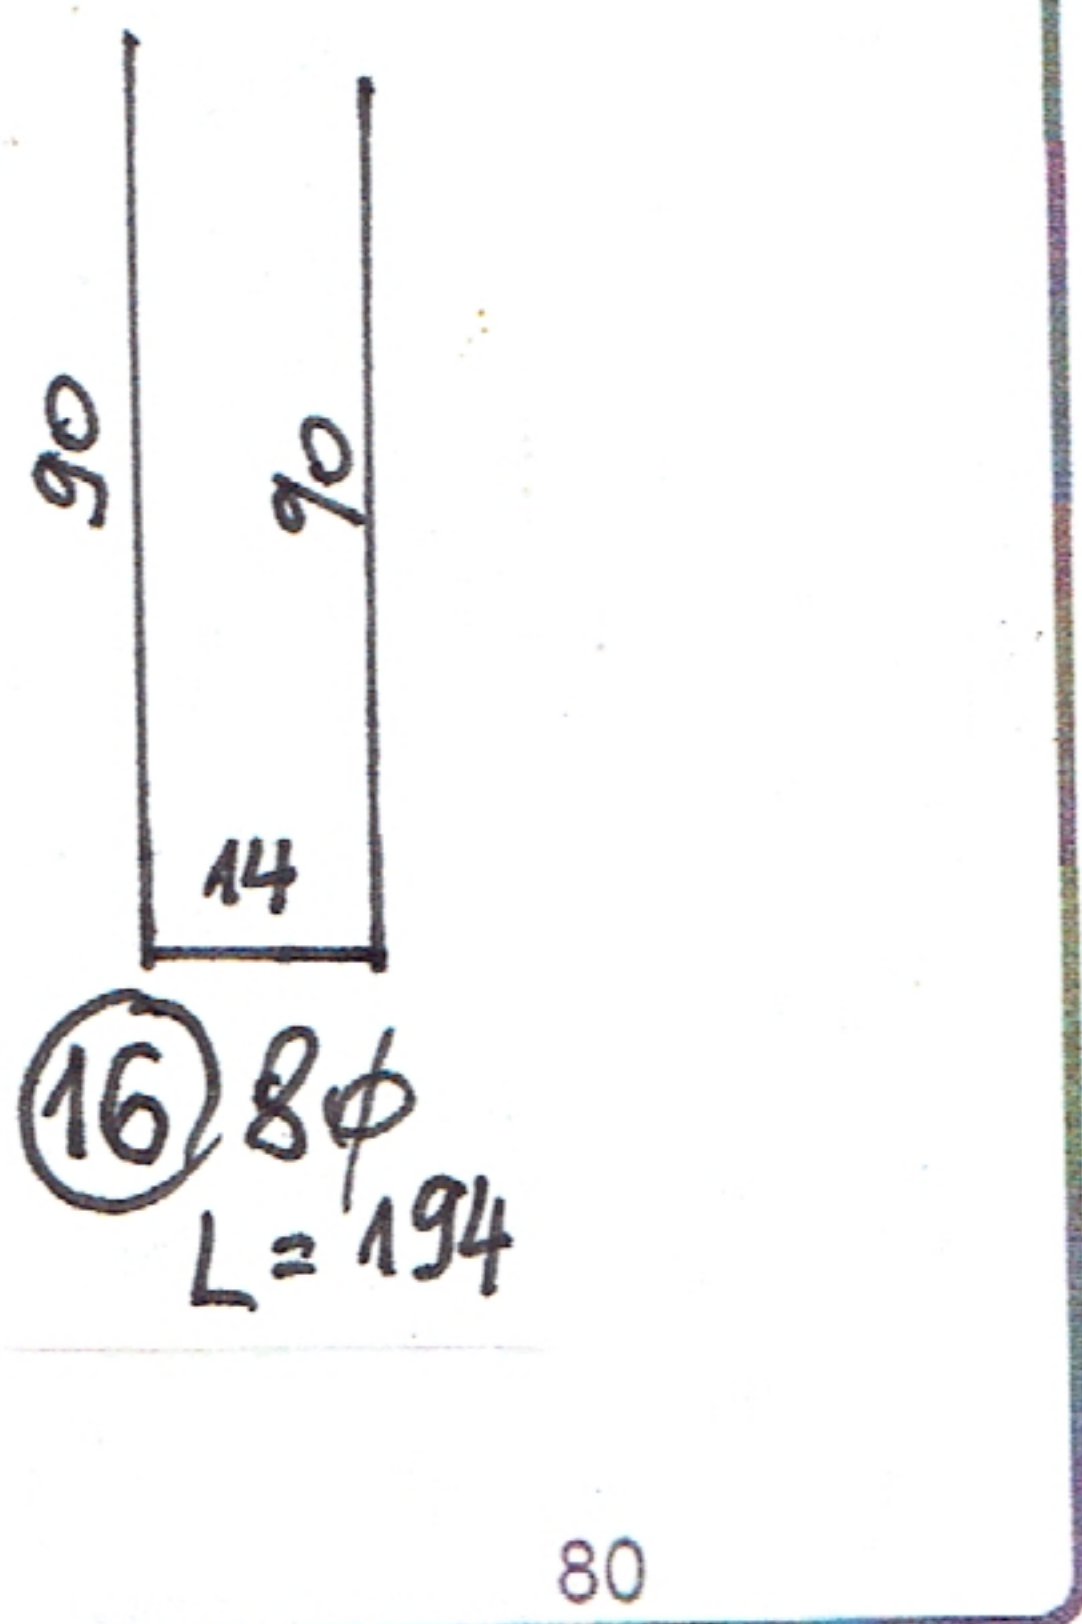


16 8φ
L=194


17 Ø 16 L=224cm

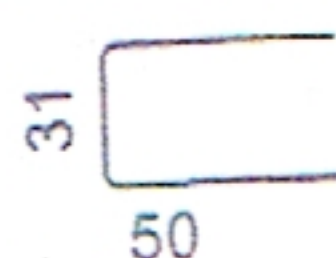

14 504 Ø 12 L=131cm

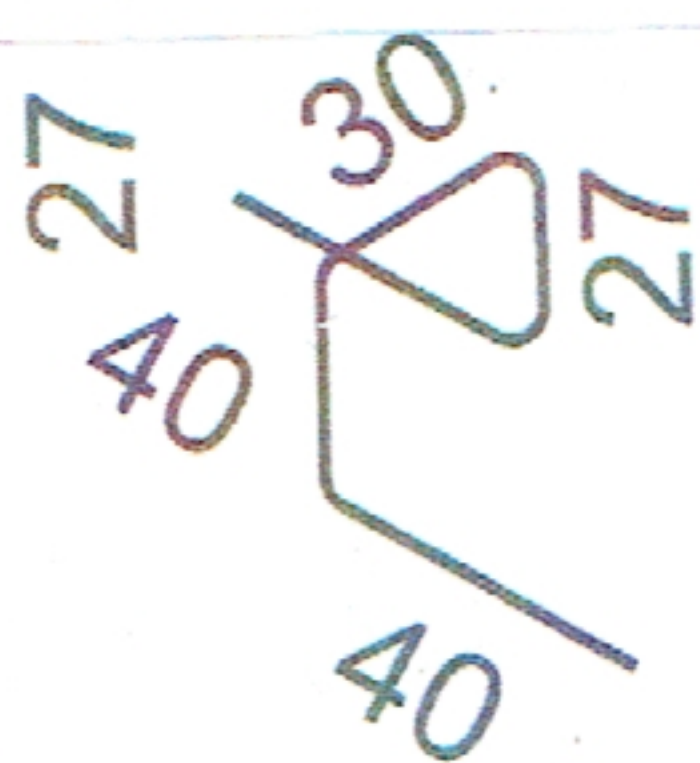

9 ~~Ø 12~~ L=164cm

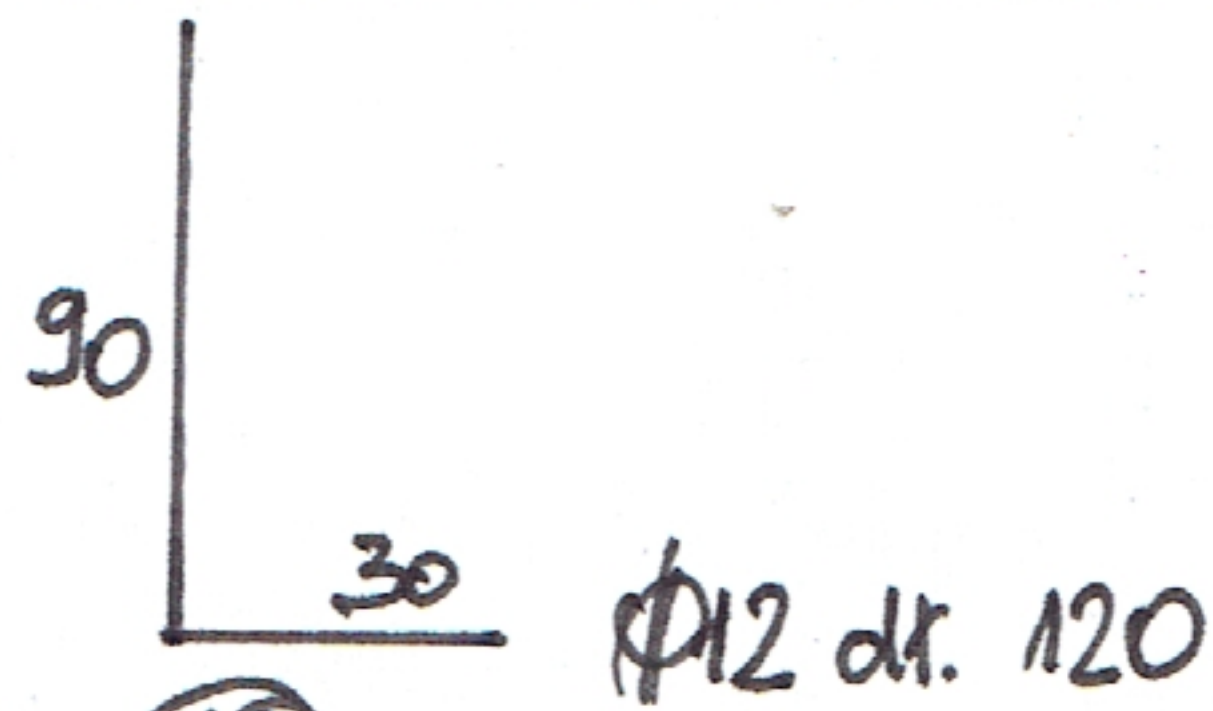

18

Ø 12 dr. 120